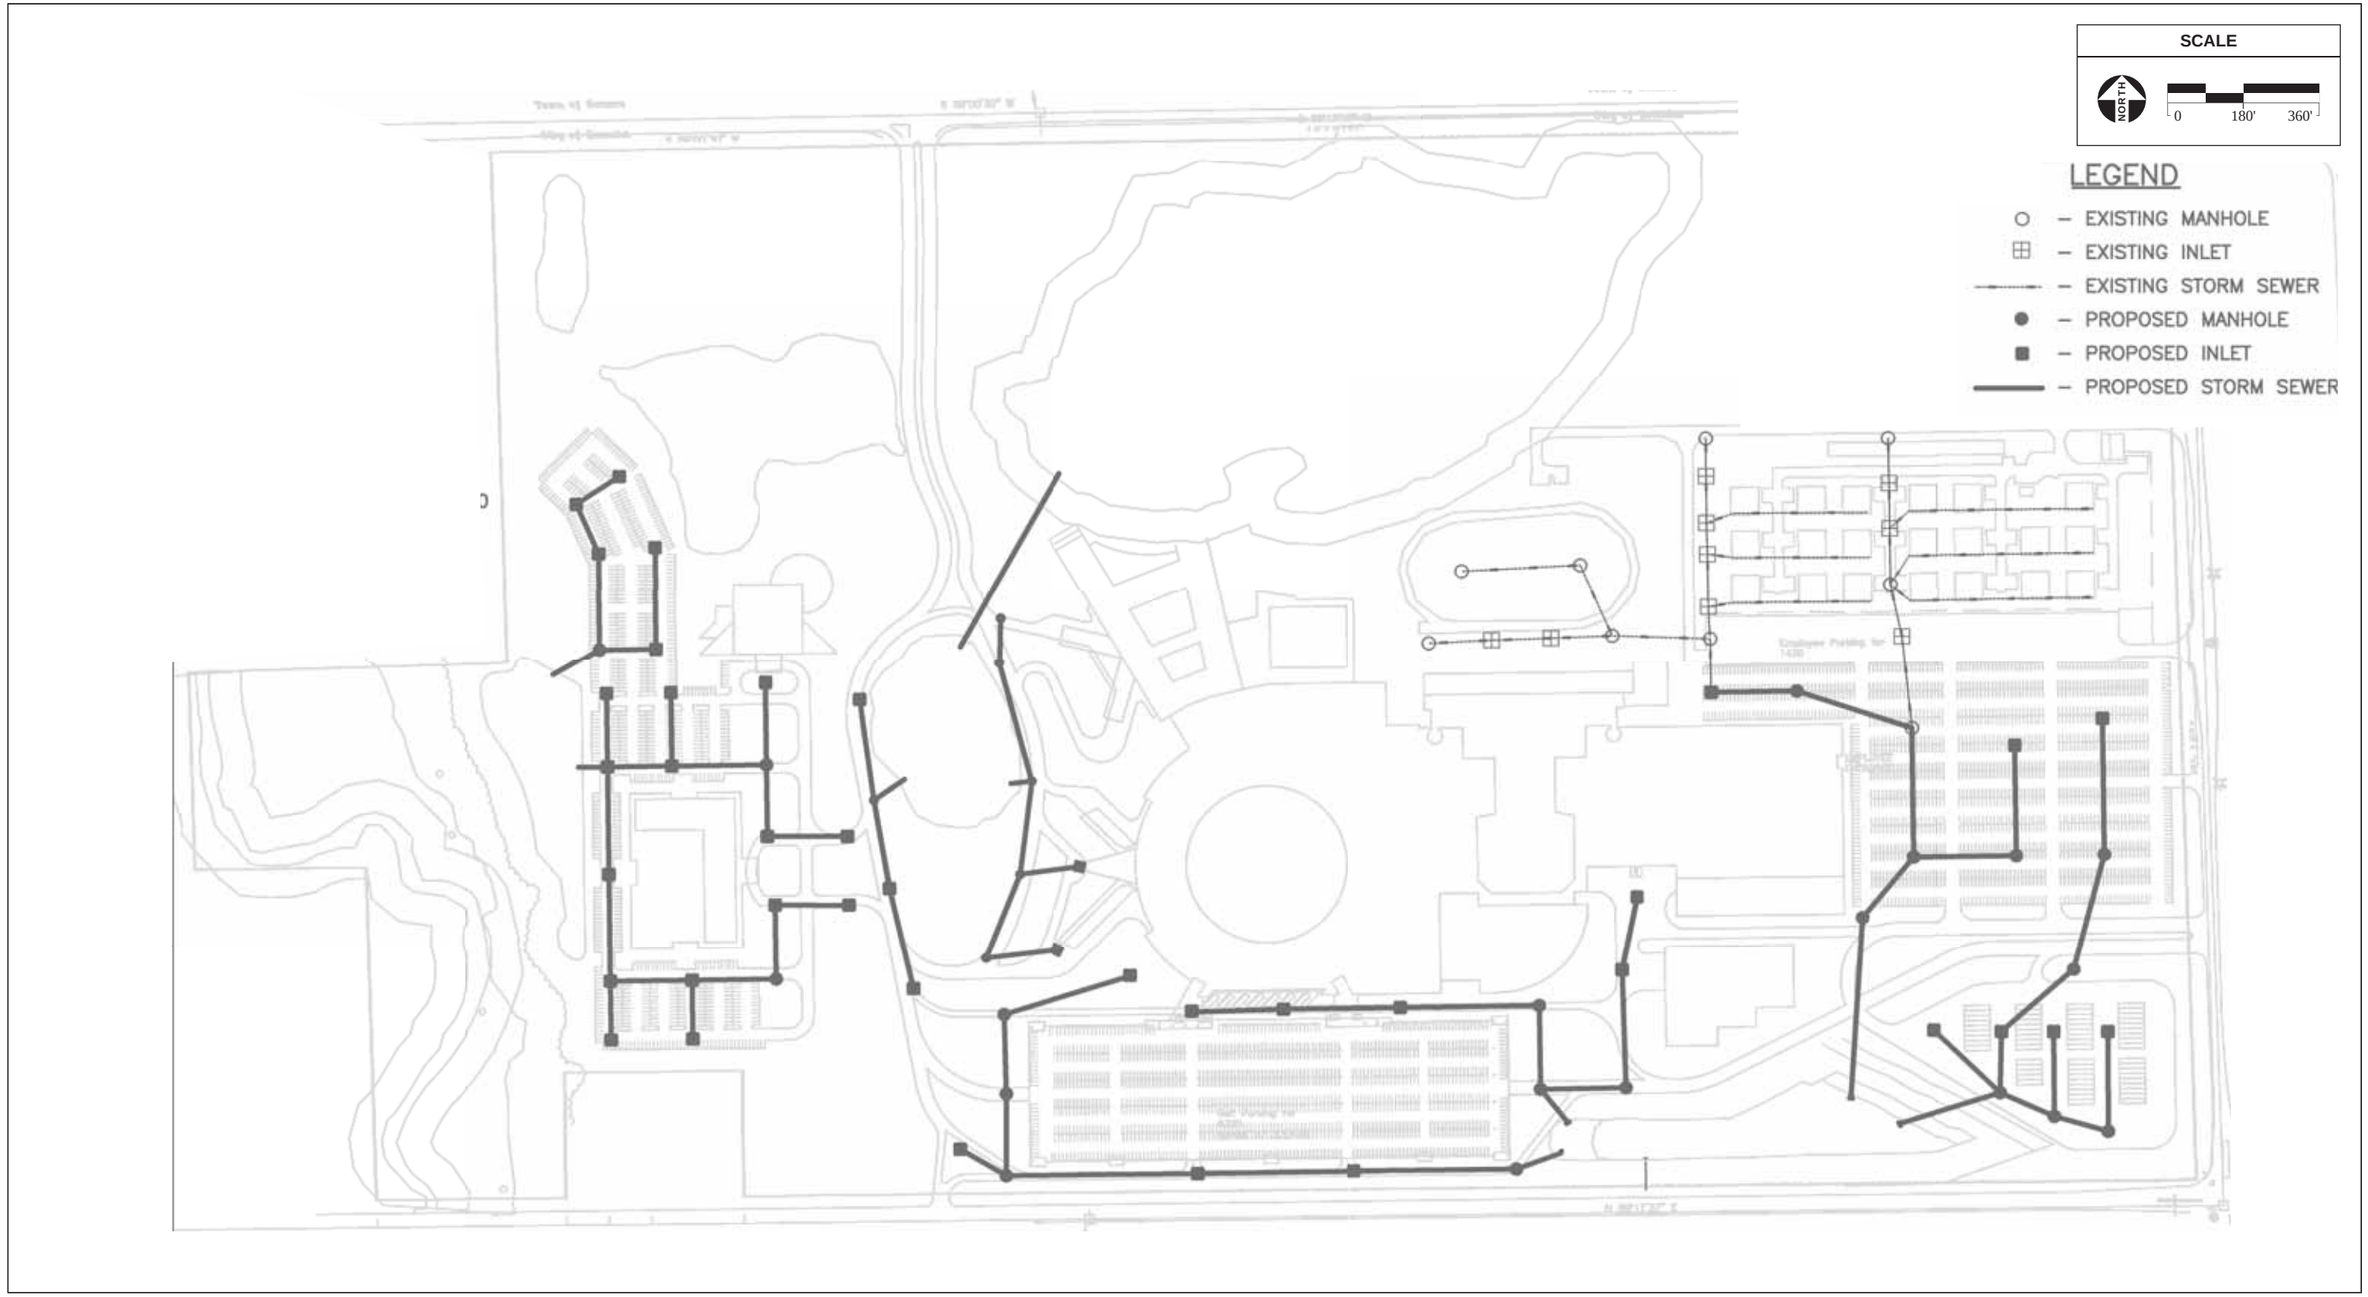

SOURCE: Jeter, Cook & Jepson Architects; AES, 2005

Figure 4.3-3
Storm Sewer System Improvements